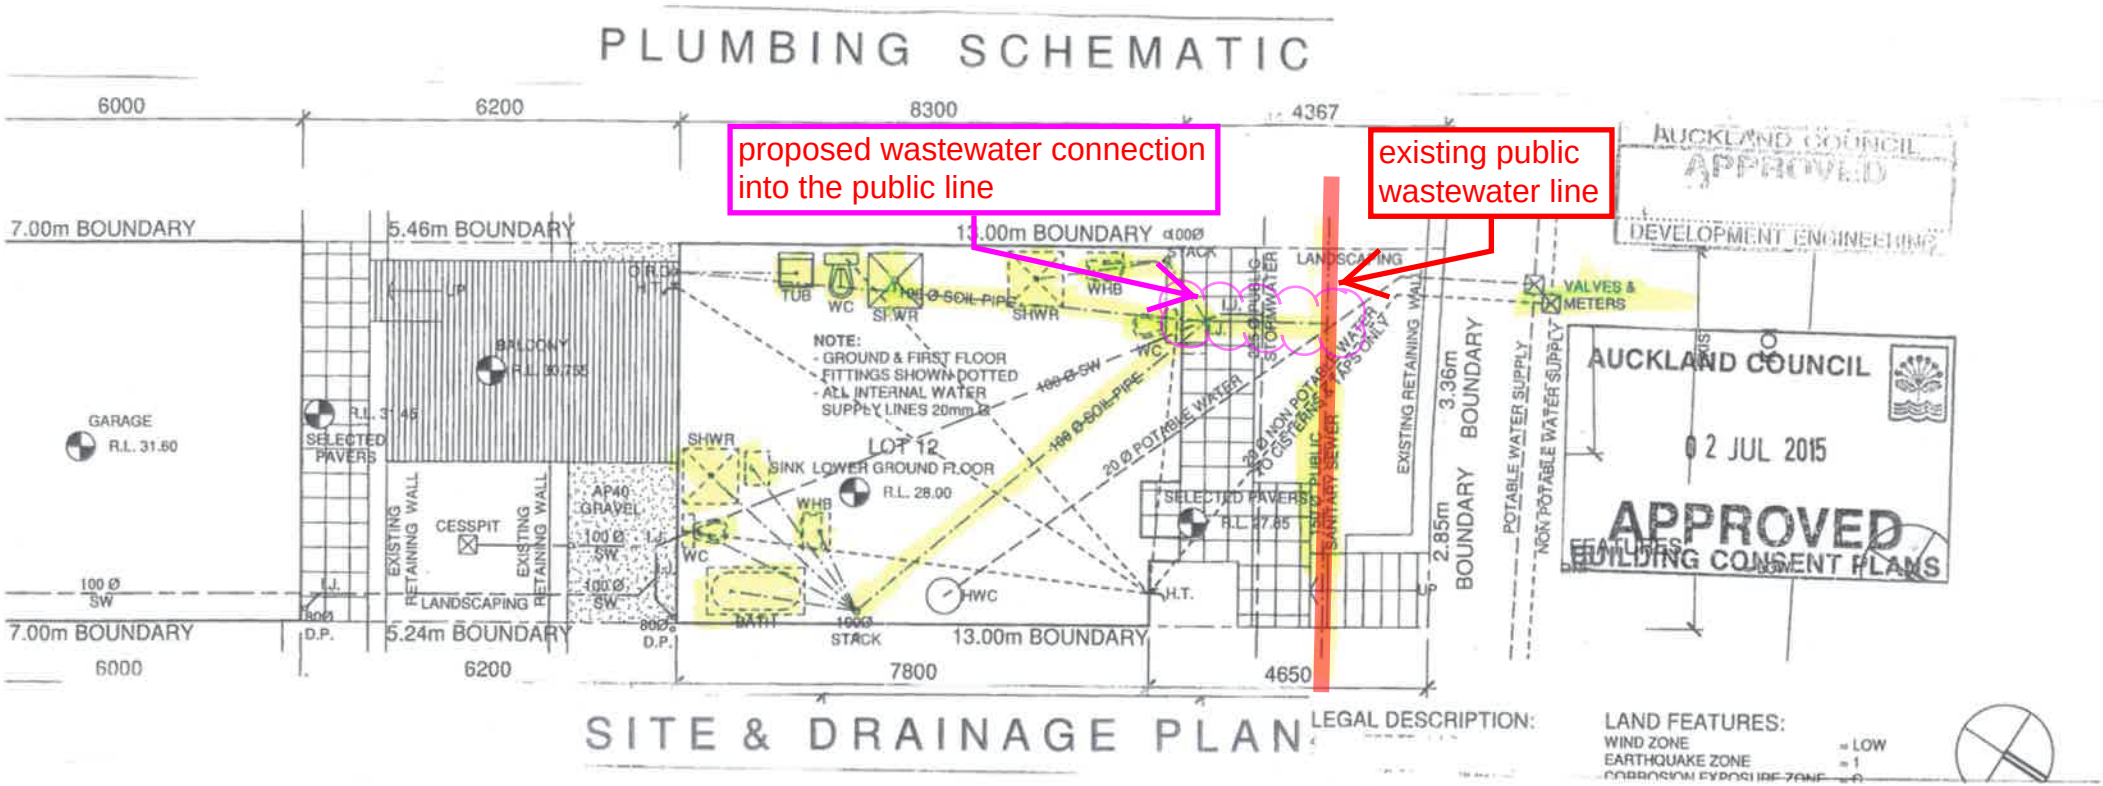Drainage Plan - Sample